UTILITY GATE W/ PIPE HINGE
POST & COLLAR HINGES

BY

AMERICAN PRODUCTS INCORPORATED (API)

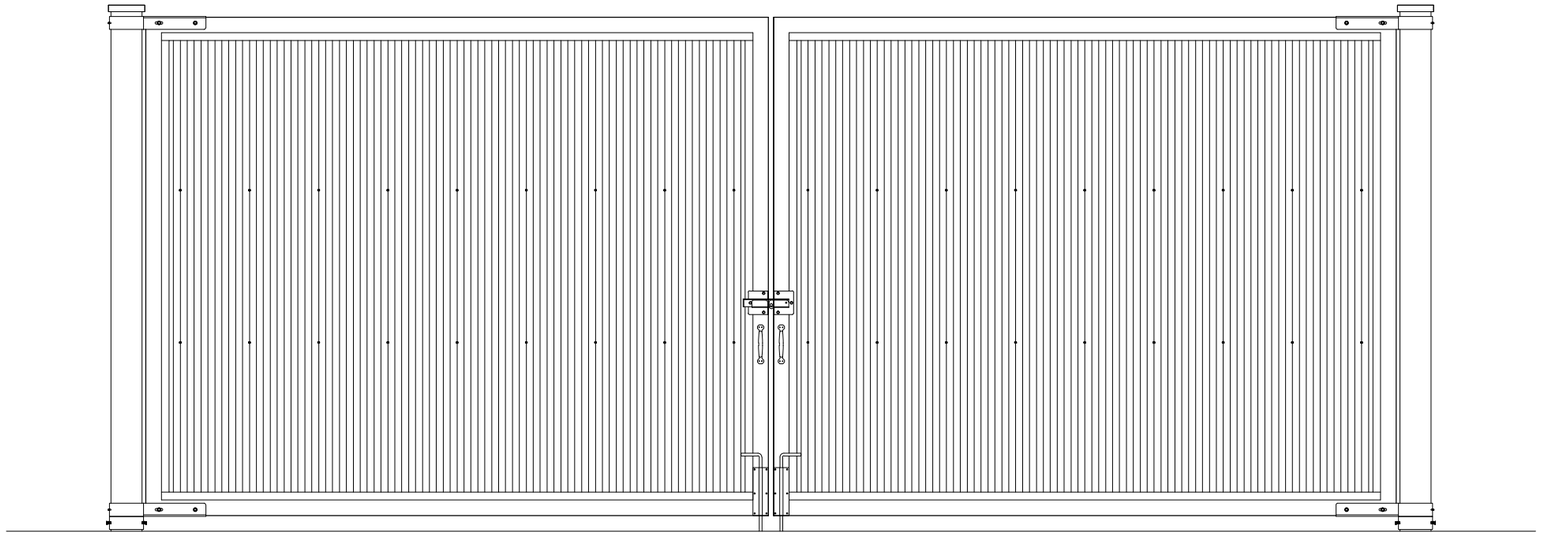

AMERICAN PRODUCTS, INC. (API)
12157 W. LINEBAUGH AVENUE #335
TAMPA, FL 33626
CONTACT: KERRI BEALS
PH (813)925-0144
WWW.AMERICANPROD.COM

AMERICAN PRODUCTS, INC.

Customer: API IN-HOUSE

Assembly: UTILITY GATE W/ PIPE HINGE POST & COLLAR HINGES

Drawn By: JD — Date: 03/09/2016

Revision: ER — Date: 03/15/2016

Scale: NTS — Sheet: COVER

API Recommends that this note appear with storefront elevations and section view details in your blueprints.

Storefront and related materials provided by American Products, Inc. (API). No substitutions without written consent from store owner/ Architect. API (813)925-0144

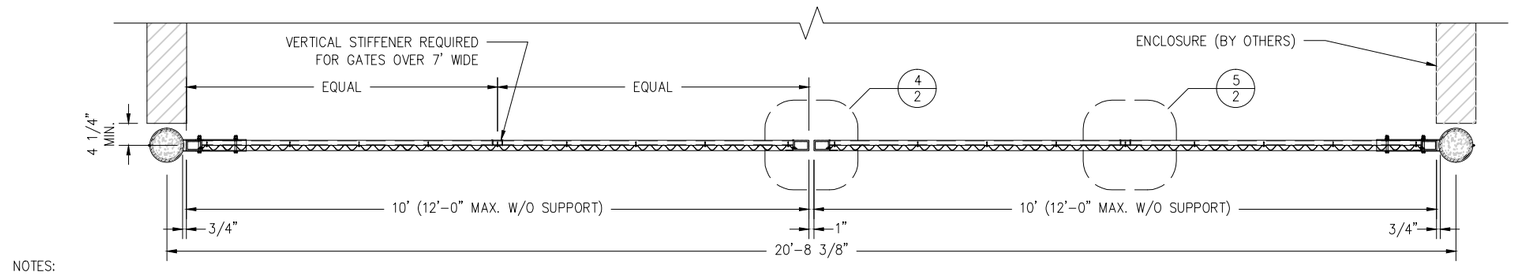

NOTES:
1. DOORS OVER 10' HIGH SHALL REQUIRE ADDITIONAL ENGINEERING.
2. SEE WHEEL OPTION FOR GATE SUPPORT.

1/1 TYPICAL HORIZONTAL SECTION
PLAN VIEW N.T.S.

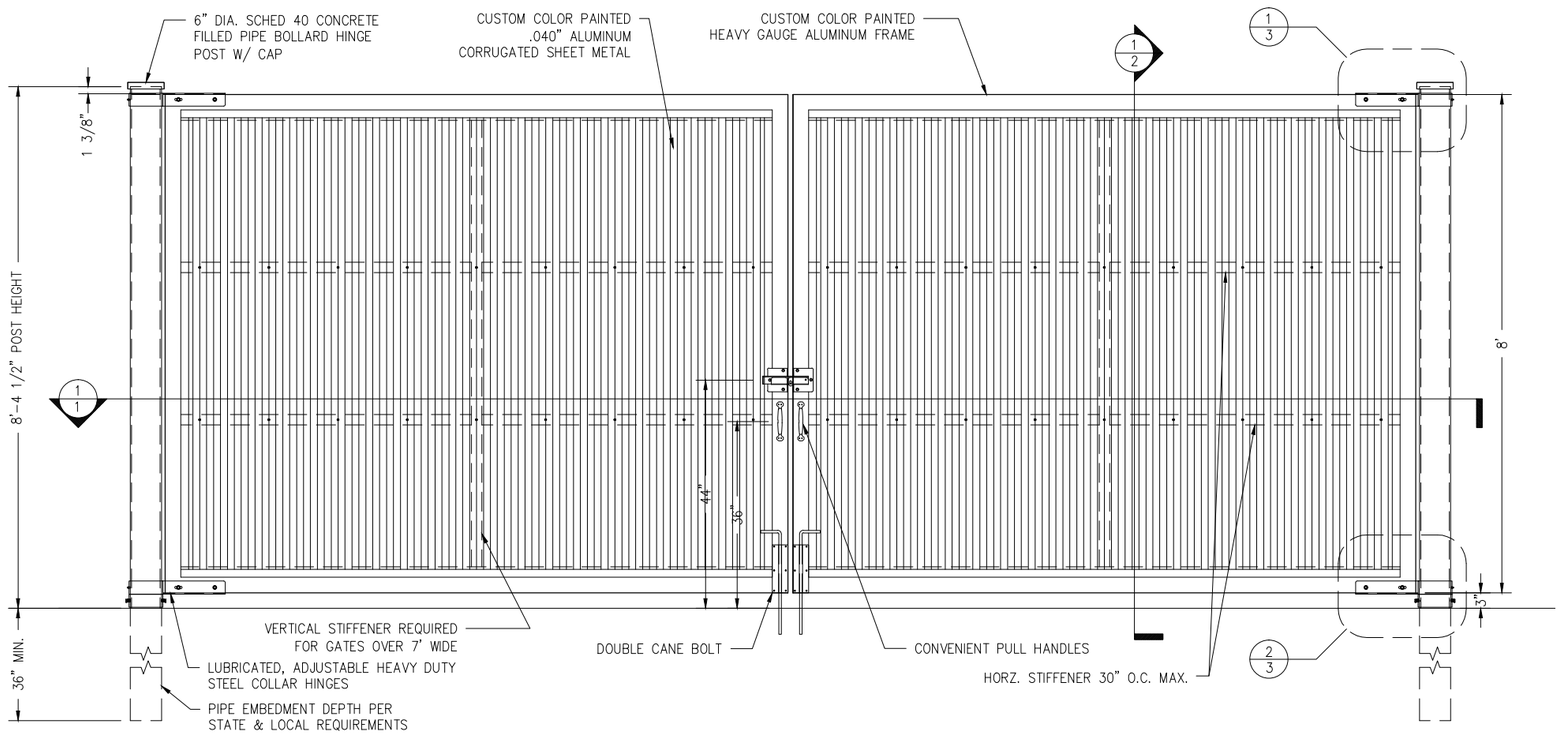

2/1 TYPICAL ELEVATION
ELEVATION N.T.S.

AMERICAN PRODUCTS, INC. (API)
12157 W. LINEBAUGH AVENUE #335
TAMPA, FL 33626
CONTACT: KERRI BEALS
PH (813)925-0144
WWW.AMERICANPROD.COM

API AMERICAN PRODUCTS, INC.

Customer: API IN-HOUSE
Assembly: UTILITY GATE W/ PIPE HINGE POST & COLLAR HINGES
Drawn By: JD
Date: 03/09/2016
Revision: ER
Date: 03/15/2016
Scale: NTS
Sheet: 1

API Recommends that this note appear with storefront elevations and section view details in your blueprints.

Storefront and related materials provided by American Products, Inc. (API). No substitutions without written consent from store owner/ Architect. API (813)925-0144

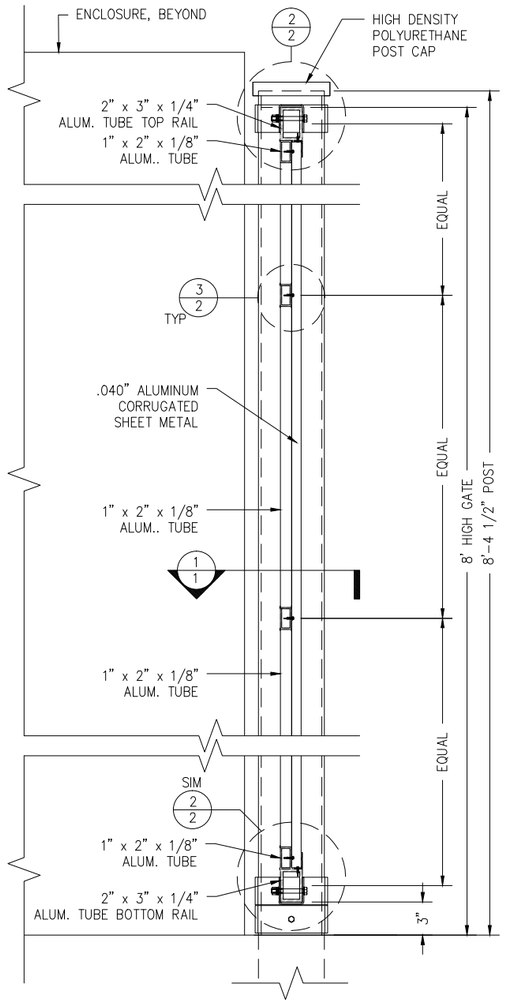

1/2 TYPICAL SECTION
SECTION VIEW N.T.S.

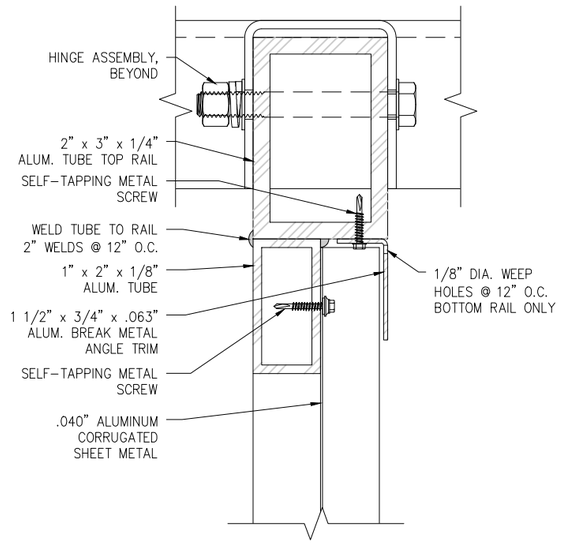

2/2 TOP/BOTM. RAIL DETAIL
SECTION VIEW N.T.S.

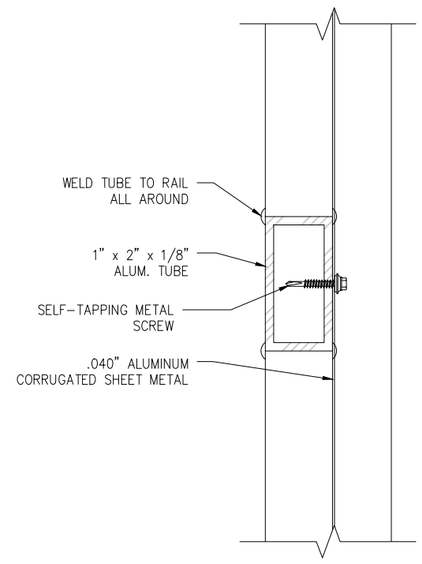

3/2 INTERMEDIATE TUBE DETAIL
SECTION VIEW N.T.S.

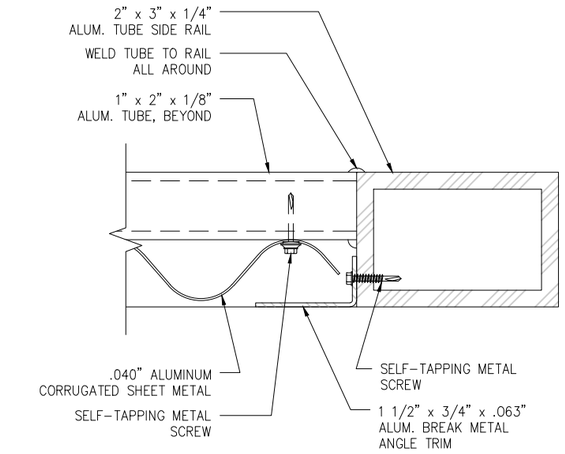

4/2 SIDE RAIL DETAIL
PLAN VIEW N.T.S.

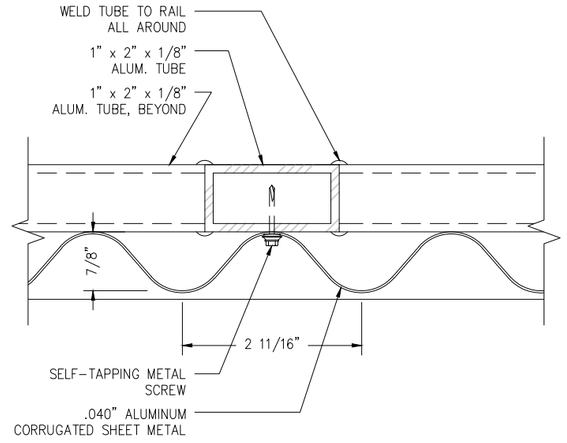

5/2 INTERMEDIATE TUBE DETAIL
PLAN VIEW N.T.S.

AMERICAN PRODUCTS, INC. (API)
12157 W. LINEBAUGH AVENUE #335
TAMPA, FL 33626
CONTACT: KERRI BEALS
PH (813)925-0144
WWW.AMERICANPROD.COM

AMERICAN PRODUCTS, INC.

Customer: API IN-HOUSE
Assembly: UTILITY GATE W/ PIPE HINGE POST & COLLAR HINGES
Drawn By: JD
Date: 03/09/2016
Revision: ER
Date: 03/15/2016
Scale: NTS
Sheet: 2

API Recommends that this note appear with storefront elevations and section view details in your blueprints.

Storefront and related materials provided by American Products, Inc. (API). No substitutions without written consent from store owner/ Architect. API (813)925-0144

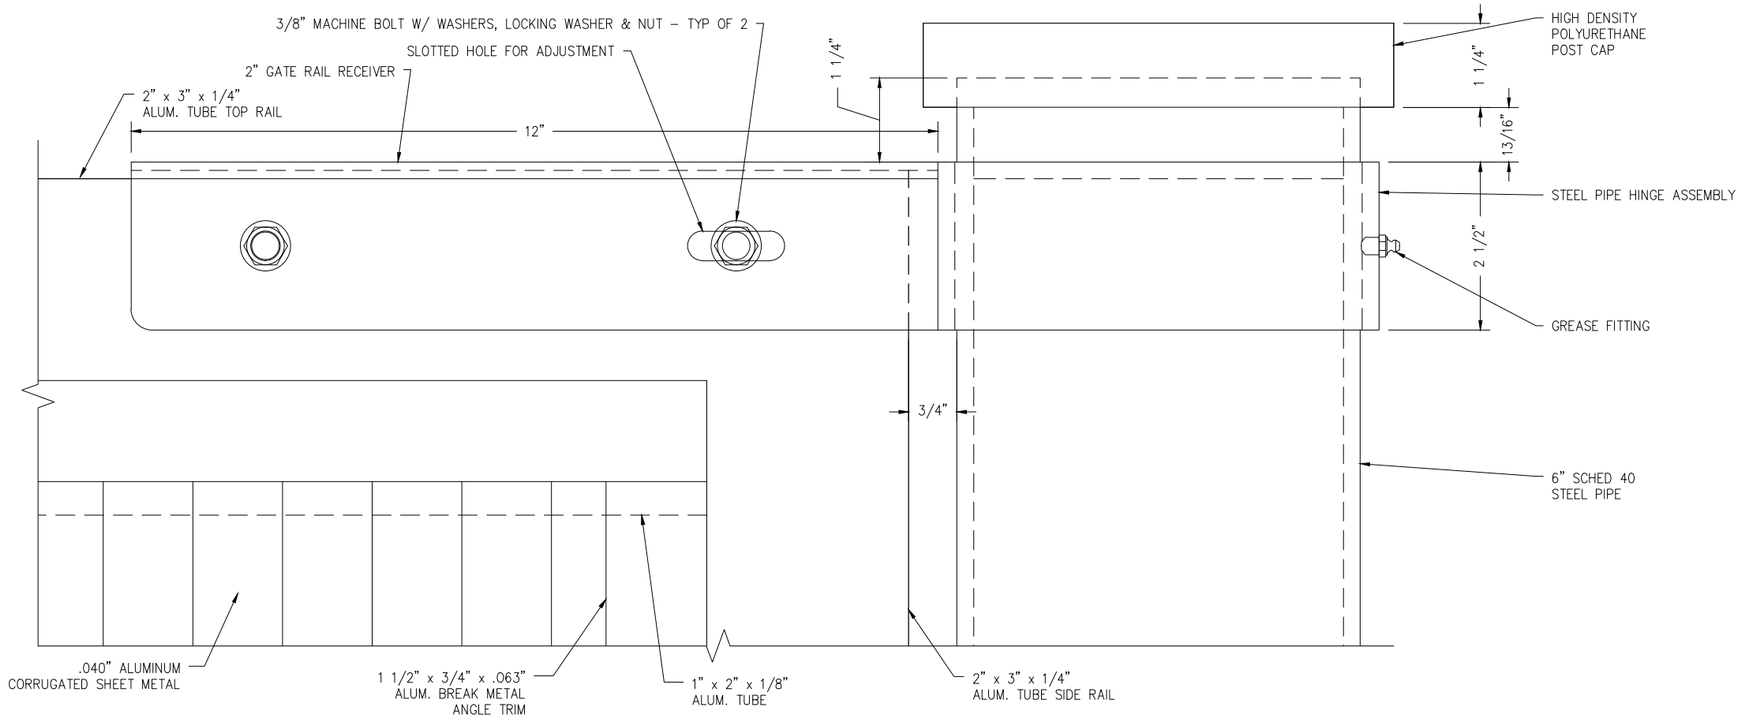

1/3 TOP HINGE DETAIL
ELEVATION VIEW N.T.S.

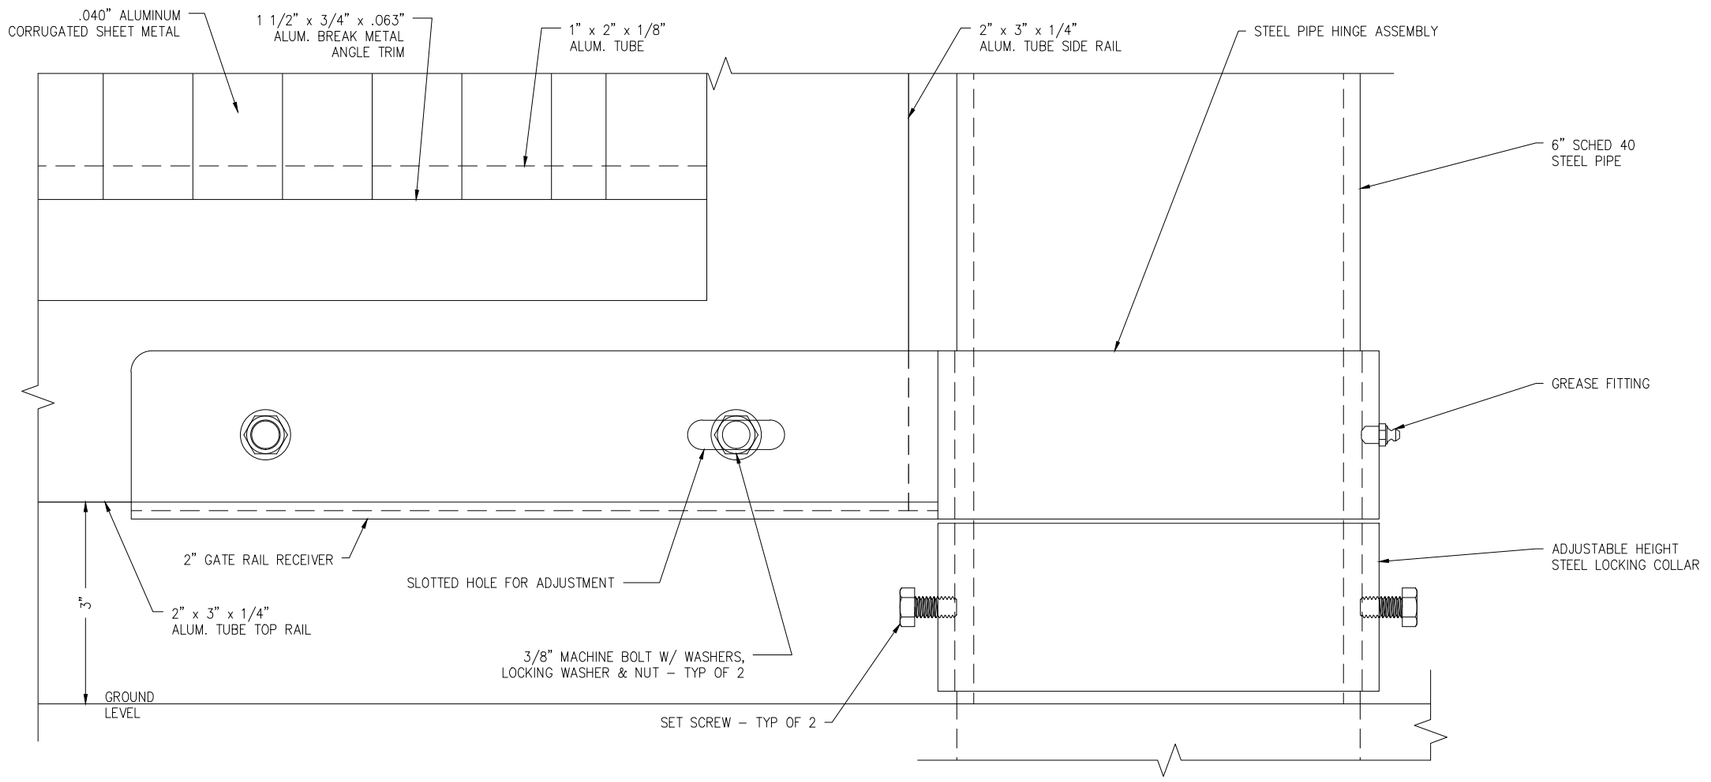

2/3 BOTTOM HINGE DETAIL
ELEVATION VIEW N.T.S.

AMERICAN PRODUCTS, INC. (API)
12157 W. LINEBAUGH AVENUE #335
TAMPA, FL 33626
CONTACT: KERRI BEALS
PH (813)925-0144
WWW.AMERICANPROD.COM

API AMERICAN PRODUCTS, INC.

Customer: API IN-HOUSE
Assembly: UTILITY GATE W/ PIPE HINGE POST & COLLAR HINGES
Drawn By: JD
Revision: ER
Scale: NTS
Date: 03/09/2016
Date: 03/15/2016
Sheet: 3

API Recommends that this note appear with storefront elevations and section view details in your blueprints.

Storefront and related materials provided by American Products, Inc. (API). No substitutions without written consent from store owner/ Architect. API (813)925-0144

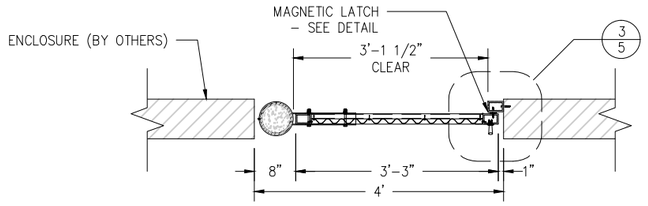

1/4 TYPICAL MAN GATE HORIZONTAL SECTION
PLAN VIEW N.T.S.

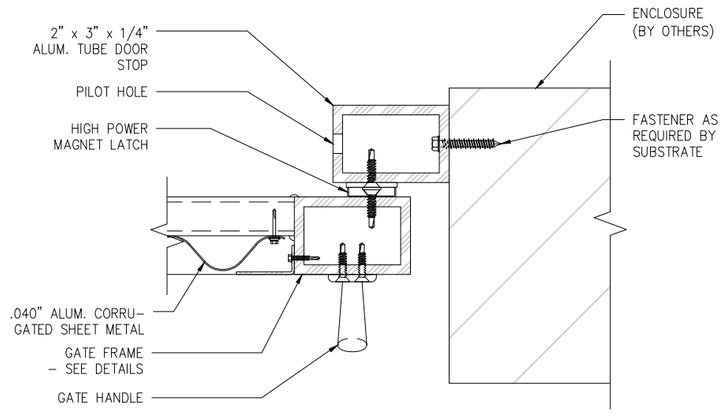

3/4 MAN GATE LATCH DETAIL
ELEVATION N.T.S.

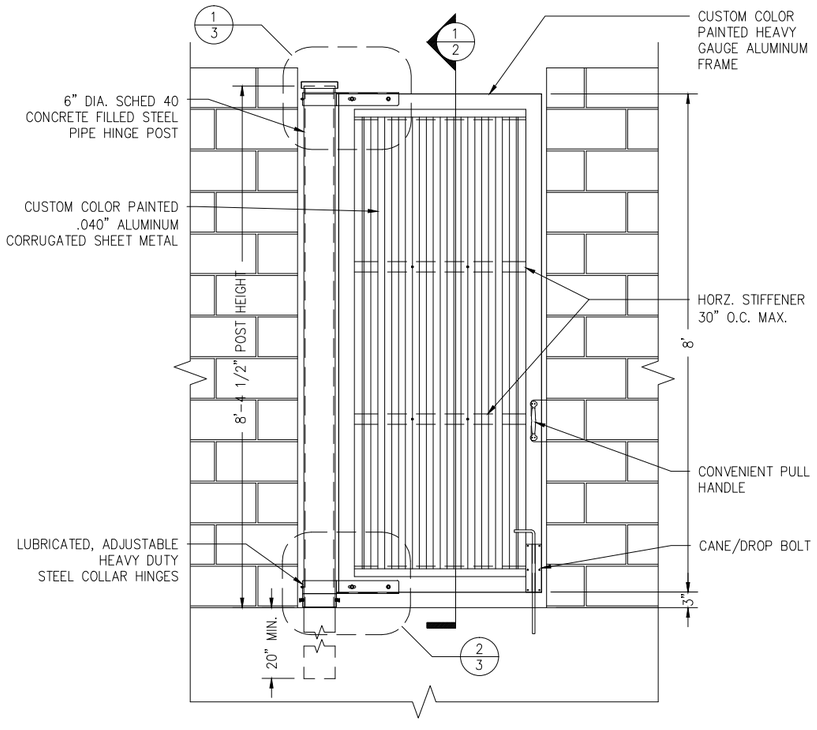

2/4 TYPICAL MAN GATE ELEVATION
ELEVATION N.T.S.

AMERICAN PRODUCTS, INC. (API)
12157 W. LINEBAUGH AVENUE #335
TAMPA, FL 33626
CONTACT: KERRI BEALS
PH (813)925–0144
WWW.AMERICANPROD.COM

API AMERICAN PRODUCTS, INC.

Customer: API IN–HOUSE
Assembly: UTILITY GATE W/ PIPE HINGE POST & COLLAR HINGES
Drawn By: JD | Date: 03/09/2016
Revision: ER | Date: 03/15/2016
Scale: NTS | Sheet: 4

API Recommends that this note appear with storefront elevations and section view details in your blueprints.

Storefront and related materials provided by American Products, Inc. (API). No substitutions without written consent from store owner/ Architect. API (813)925–0144

STANDARD PARTS

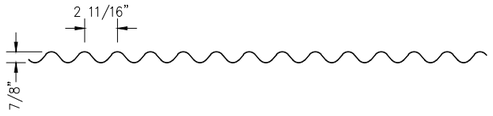

API PART # .BM040783975-1000CP
.040" ALUM. CORRUGATED PANELING

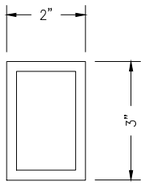

API PART # .X51194-24-1000
2" x 3" x 1/4" ALUM. TUBE

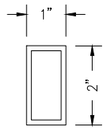

API PART # .X21225-24-1000
1" x 2" x 1/8" ALUM. TUBE

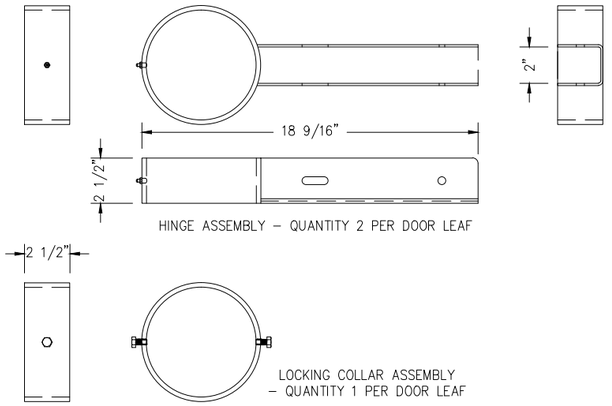

API PART # .UG-SCHA-ASSEM-1201 (BLACK)
API PART # .UG-SCHA-ASSEM-1004 (WHITE)
API PART # .UG-SCHA-ASSEM-1802 (BRONZE)
STEEL COLLAR HINGE ASSEMBLY

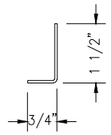

API PART # .BM06307515-10-1000
3/4" x 1-1/2" x 1/16" ALUM. BRAKE METAL ANGLE

API PART # .SCREW-10-16X1HHDPSS
#10-16 x 1" HEX HEAD #3 DRILL POINT

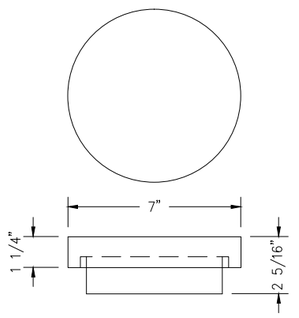

API PART # .UG-HDPC-S40-BLACK
API PART # .UG-HDPC-S40-WHITE
API PART # .UG-HDPC-S40-BRONZE
HIGH DENSITY POLYURETHANE CAP FOR SHED 40

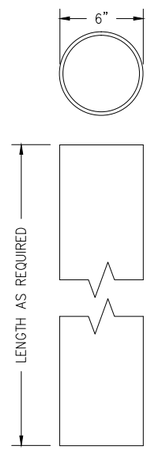

API PART # .UG-SCHD40SP-00PC
6" DIA. SCHED 40 STEEL PIPE

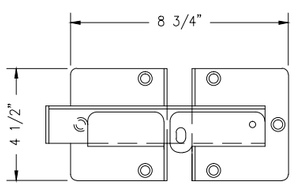

API PART # .UG-GL-4412-1201 (BLACK)
4" x 4-1/2" LOCKABLE GATE LATCH

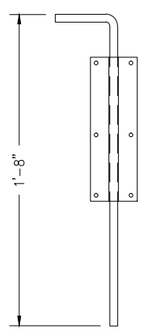

API PART # .UG-FB-20-Z-1000
CANE/DROP BOLT

FASTENER ASSEMBLY CONTENTS:

API PART # .BOLT.375-16X3HH-SS	(1) (3/8" 16x3 HEX HEAD BOLT)
API PART # .WASH-FLAT-SS	(2) (3/8" FLAT WASHER-STAINLESS STEEL)
API PART # .WASH.375-LOCK-SS	(1) (3/8" LOCK WASHER-STAINLESS STEEL)
API PART # .NUT.375-SS	(1) (3/8" NUT - STAINLESS STEEL)

API PART # .FAA38163HHSS
3/8" FASTENER ASSEMBLY

API PART # .UG-GP-HD712-1201
GATE PULL

AMERICAN PRODUCTS, INC. (API)
12157 W. LINEBAUGH AVENUE #335
TAMPA, FL 33626
CONTACT: KERRI BEALS
PH (813)925-0144
WWW.AMERICANPROD.COM

AMERICAN PRODUCTS, INC.

Customer: API IN-HOUSE
Assembly: UTILITY GATE W/ PIPE HINGE POST & COLLAR HINGES
Drawn By: JD
Date: 03/09/2016
Revision: ER
Date: 03/15/2016
Scale: NTS
Sheet: SP1

API Recommends that this note appear with storefront elevations and section view details in your blueprints.

Storefront and related materials provided by American Products, Inc. (API). No substitutions without written consent from store owner/ Architect. API (813)925-0144

NOT USED

API PART # .UG-GW-578-G-1000
GATE SUPPORT WHEEL

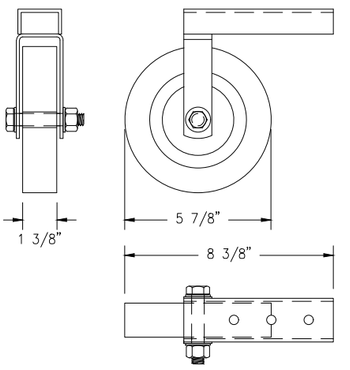

NOT USED

API PART # .BM0407542-1000RP
.040" ALUM. RIBBED PANELING

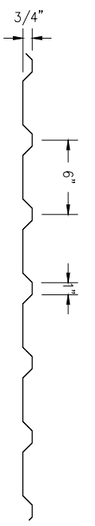

NOT USED

NOT USED

OPTIONAL PARTS

API Recommends that this note appear with storefront elevations and section view details in your blueprints.

Storefront and related materials provided by American Products, Inc. (API). No substitutions without written consent from store owner/ Architect. API (813)925-0144

Customer: API IN-HOUSE	
Assembly: UTILITY GATE W/ PIPE HINGE POST & COLLAR HINGES	
Drawn By: JD	Date: 03/09/2016
Revision: ER	Date: 03/15/2016
Scale: NTS	Sheet: OP1

AMERICAN PRODUCTS, INC. (API)
12157 W. LINEBAUGH AVENUE #335
TAMPA, FL 33626
CONTACT: KERRI BEALS
PH (813)925-0144
WWW.AMERICANPROD.COM